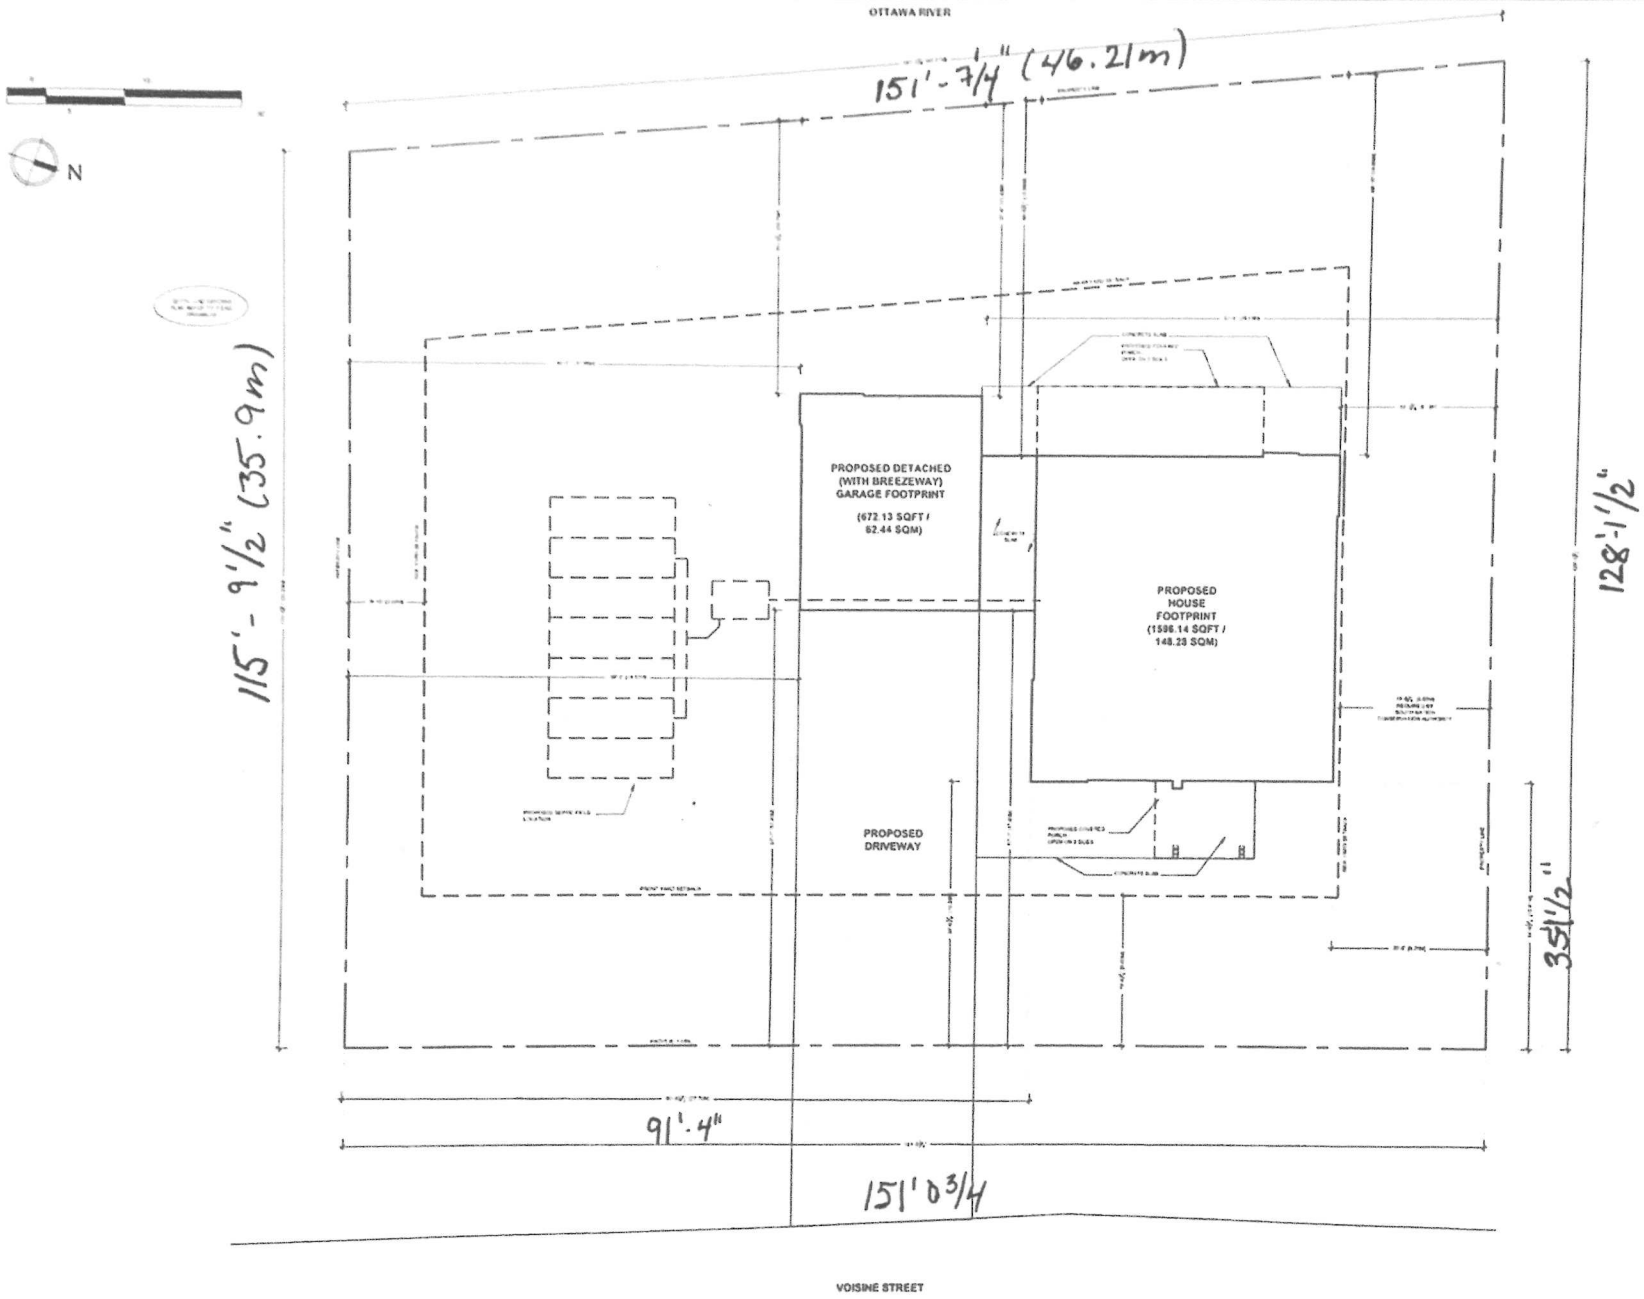

1 / S1 SITE PLAN
SCALE 1/8"=1'-0"

CLOUD 9 DRAFTING & DESIGN

5	2024-09-16	FOR FINAL STRUCTURAL R
4	2024-09-26	ISSUED FOR FINAL ARCH. R
3	2024-09-13	ISSUED FOR REVI
2	2024-09-10	ISSUED FOR COORD
1	2024-05-15	ISSUED FOR COORD
#	DATE	ISSUED F

PROJECT NAME
170 VOISINE ST
ROCKLAND , ON

NAME OF DRAWING SITE PLAN
DESIGN BY C.C. H.S.
DRAWN BY C.C. H.S.
DATE 2024-05-15
SCALE

S1